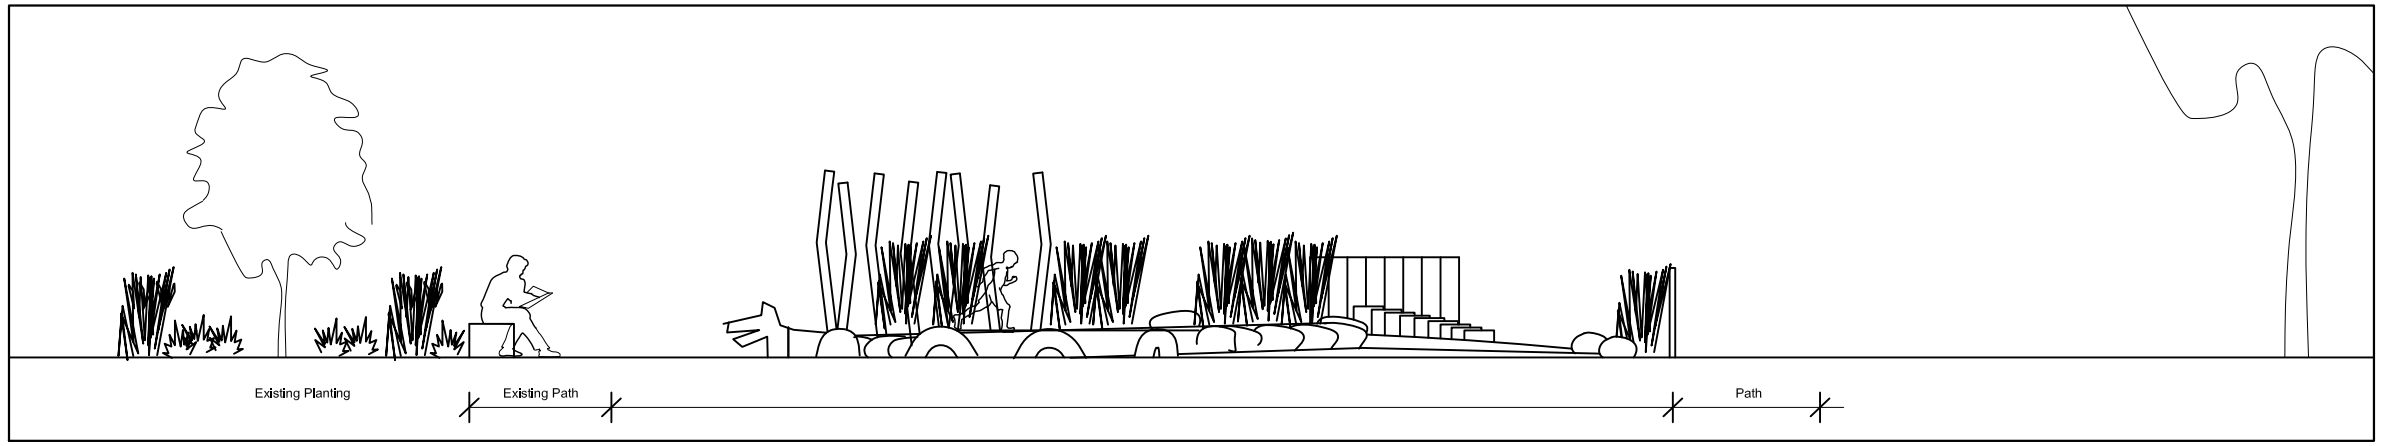

Section A-A

Plan

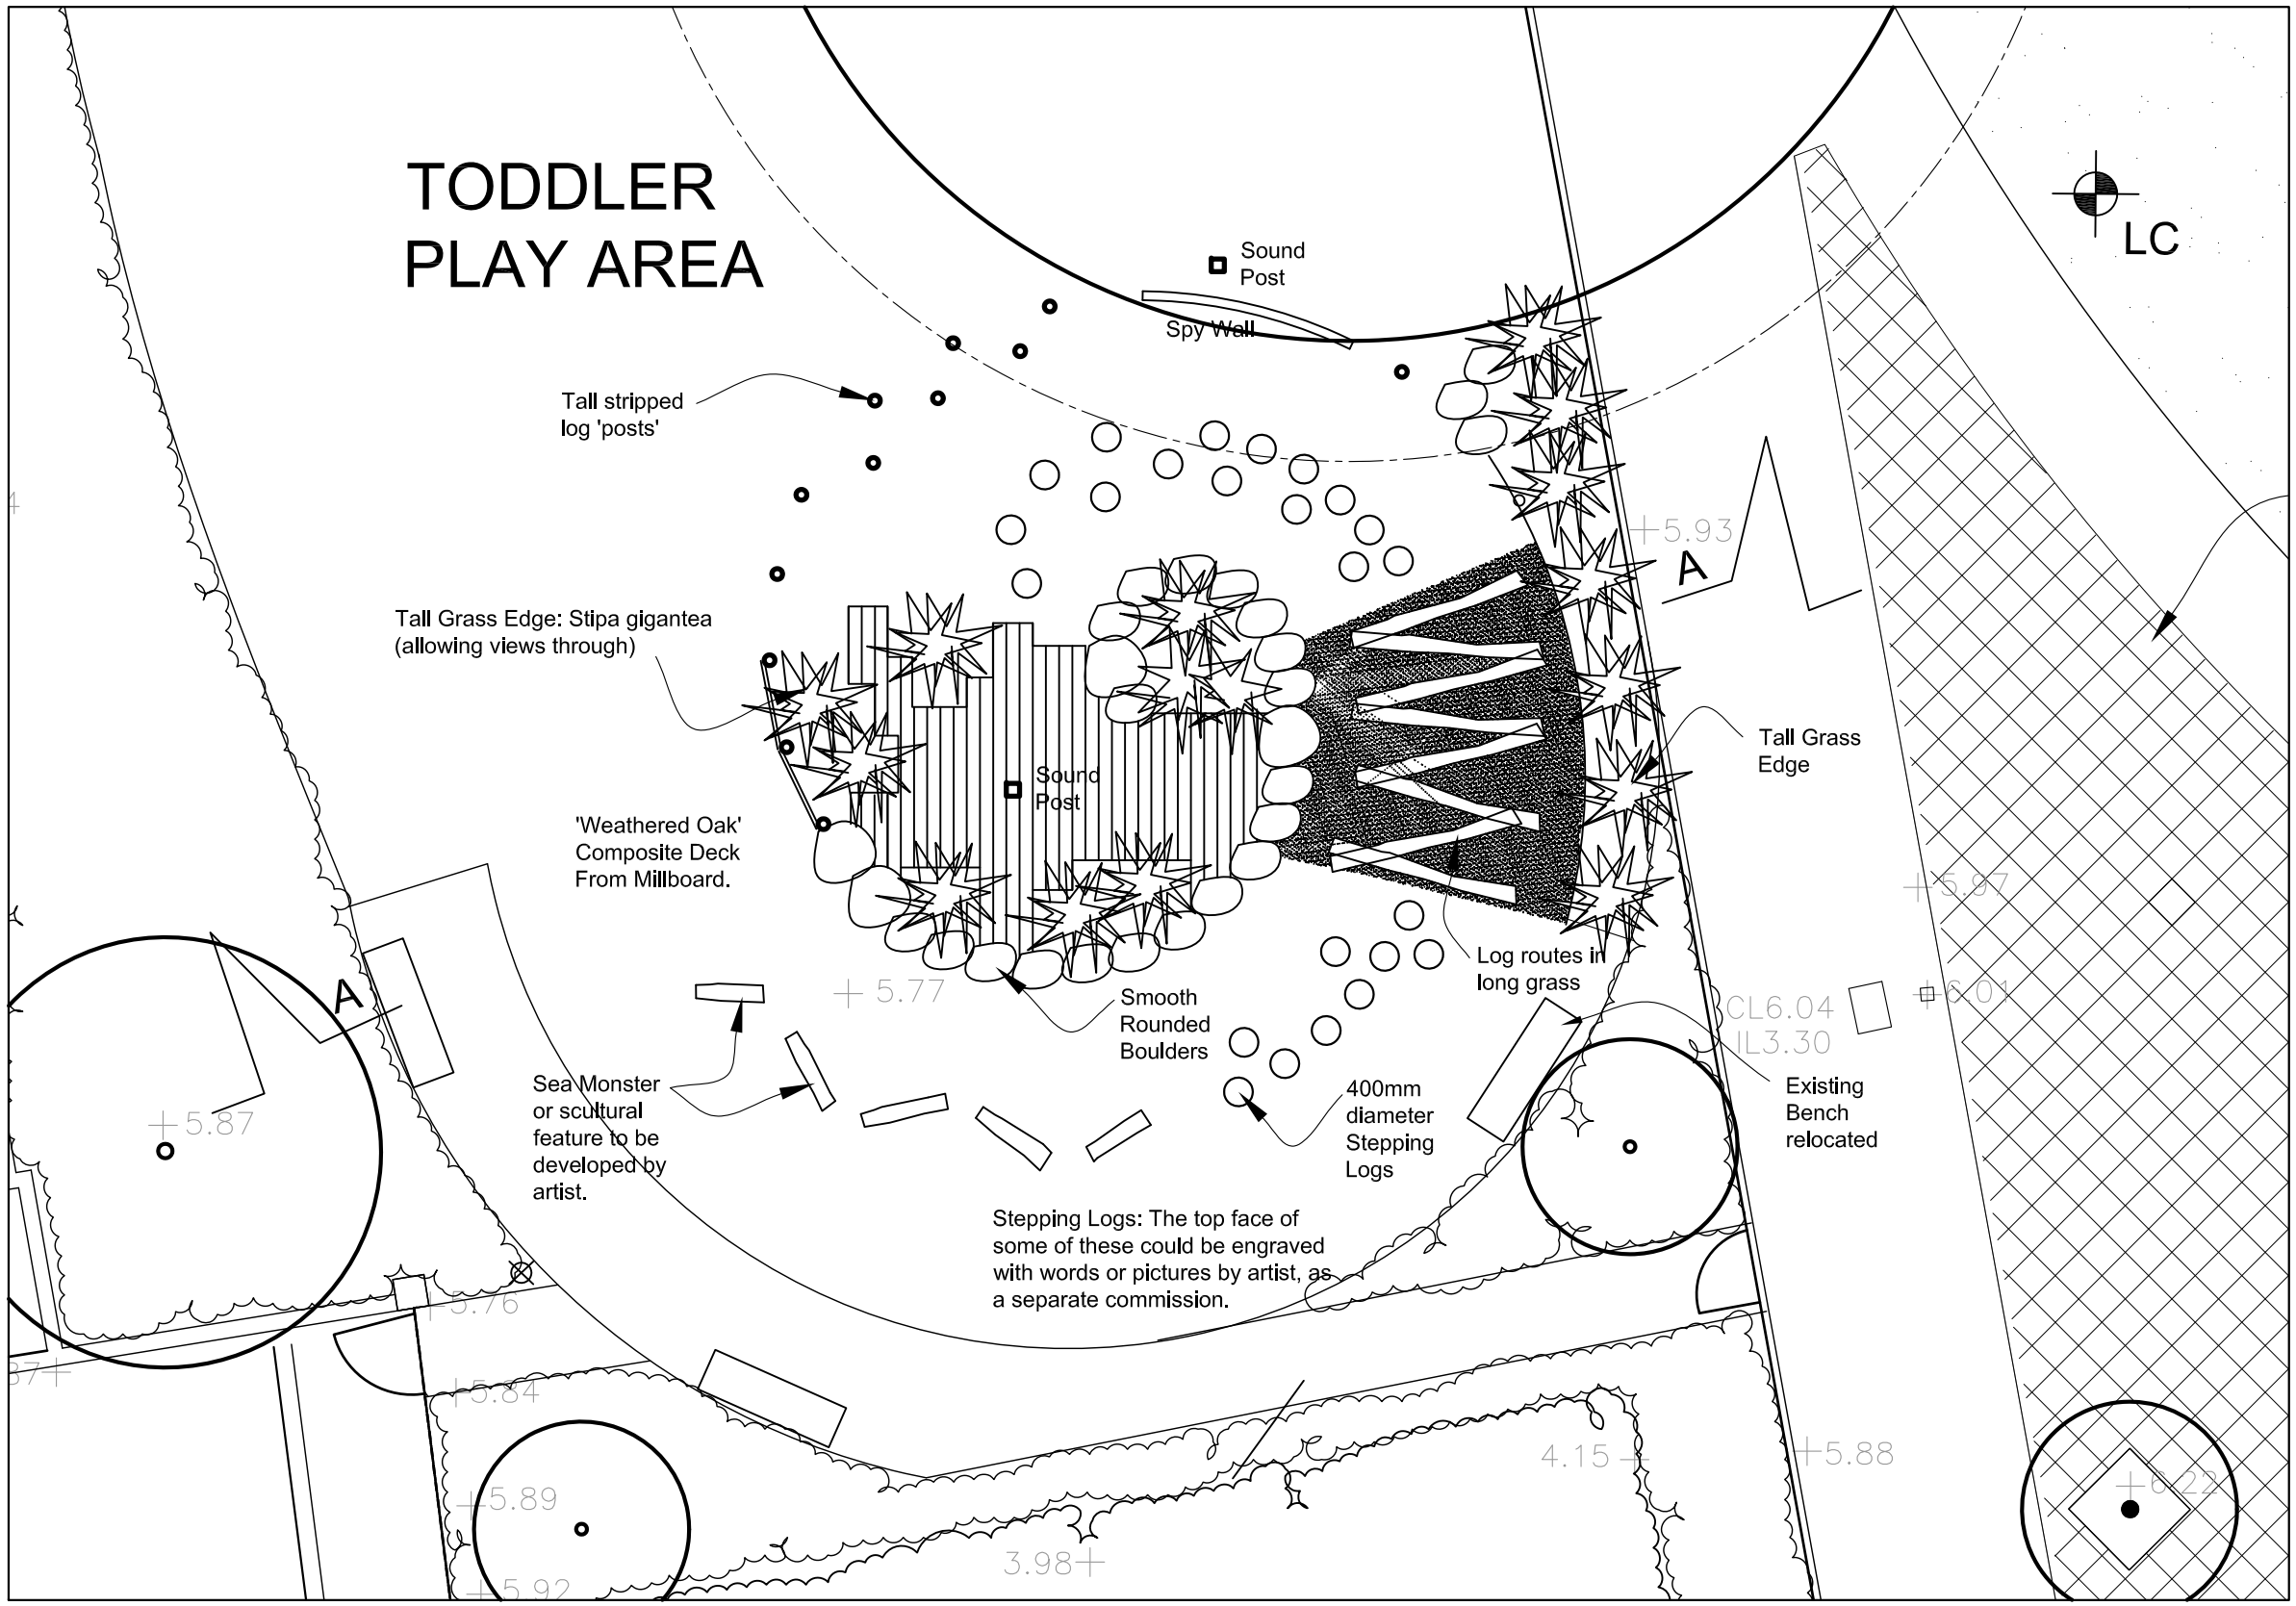

Rev A (DA) 08.02.13 - New Play Layout with composite decking to centre.

London: David Mews
11a Greenwich South Street
London SE10 8NJ
T/F 020 8293 0799

Harrogate: 59 West End Avenue
Harrogate; Yorkshire HG2 9BX
T/F 01423 550 207

www.ireland-albrecht.co.uk
post@ireland-albrecht.co.uk

IRELAND ALBRECHT LANDSCAPE ARCHITECTS

Charlotte Turner Gardens - Phase 2b

Toddler Play Area

For Comment

Scale	Drawn	Checked	Date
1:100 @ A3	DA	DI	21.11.12

Drawing No. **335.02**

Revision: A

All dimensions to be checked on site. Do not Scale. This drawing is copyright.